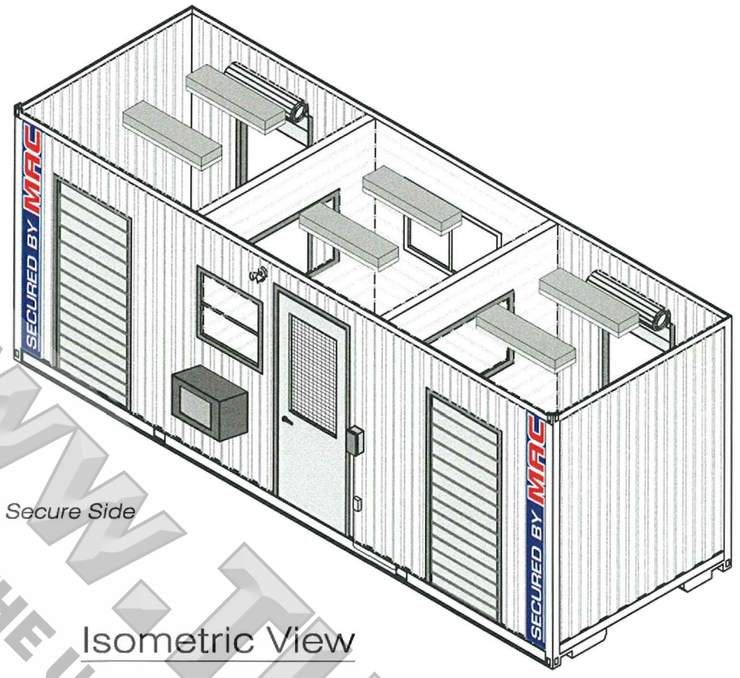

Secure Side

Isometric View

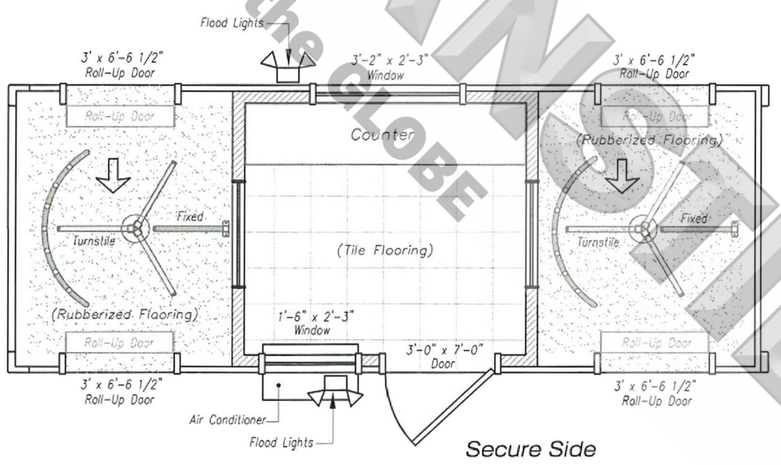

Plan View

U.S. Patent Allowance - #10/992,126

MSSI MODULAR SECURITY SYSTEMS,INC.	Revisions			By	Date
Two Turnstile			Drawn	REC	11/07
Floor Plan	Size	Dwg. No. 20-2T-GH	Checked	DEC	11/07
			Eng. Appr.		
			Mfg. Appr.		
			Q.A.		
			Scale: 1/4" = 1'-0"		
			Sheet 1 of 1		

Comments:

FIRST DRAWN	BY
--/--/--	-
REVISED	BY

WWW.TURNSTILES.us
8641 South Warhawk Rd. Conifer, CO 80433
Patrick McAllister Tel: 303-670-1099

Equipment Detail

MSSI
MAC PORTAL
20' - TWO TURNSTILES
GUARD HOUSE

DWG
022218
MAC 20-2T-GH
ELD

DATE 02 / 23 / 18

SCALE = < >

SHEET - 1 OF 1

WWW.TURNSTILES.us
SECURING THE U.S. and the GLOBE